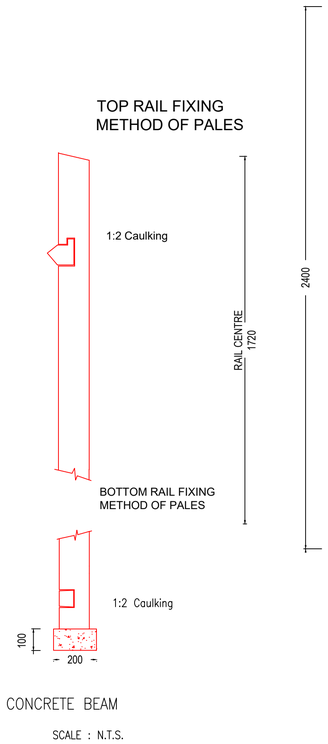

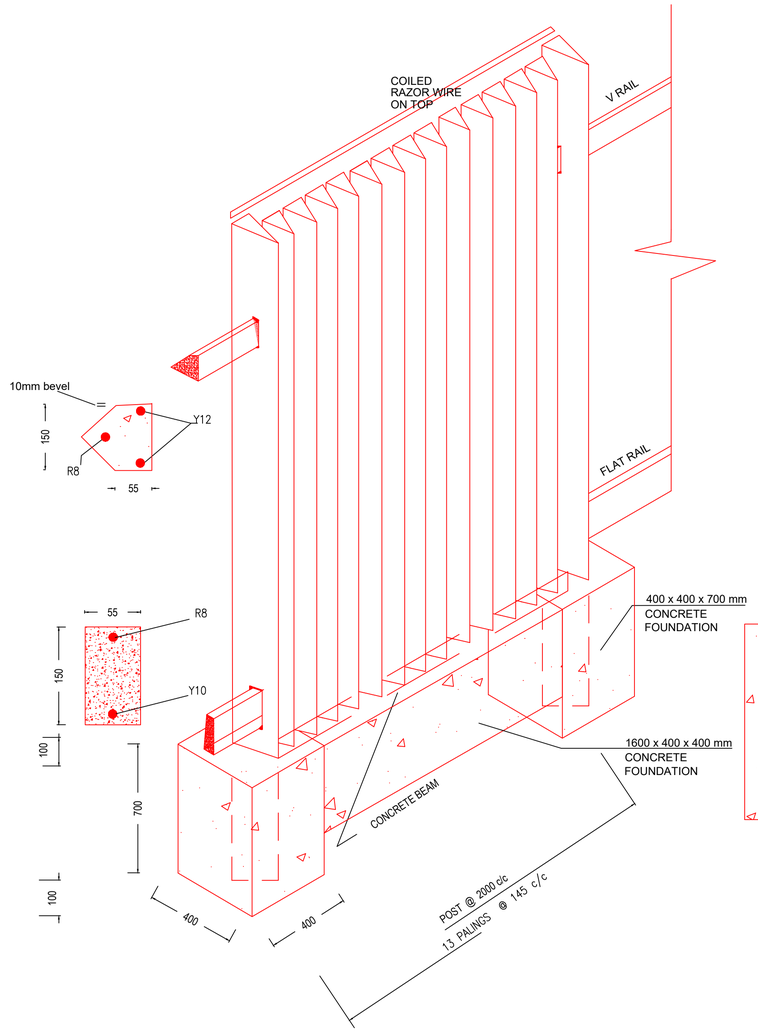

TYPICAL DETAIL OF PERIMETER PALISADE FENCE

SCALE : N.T.S.

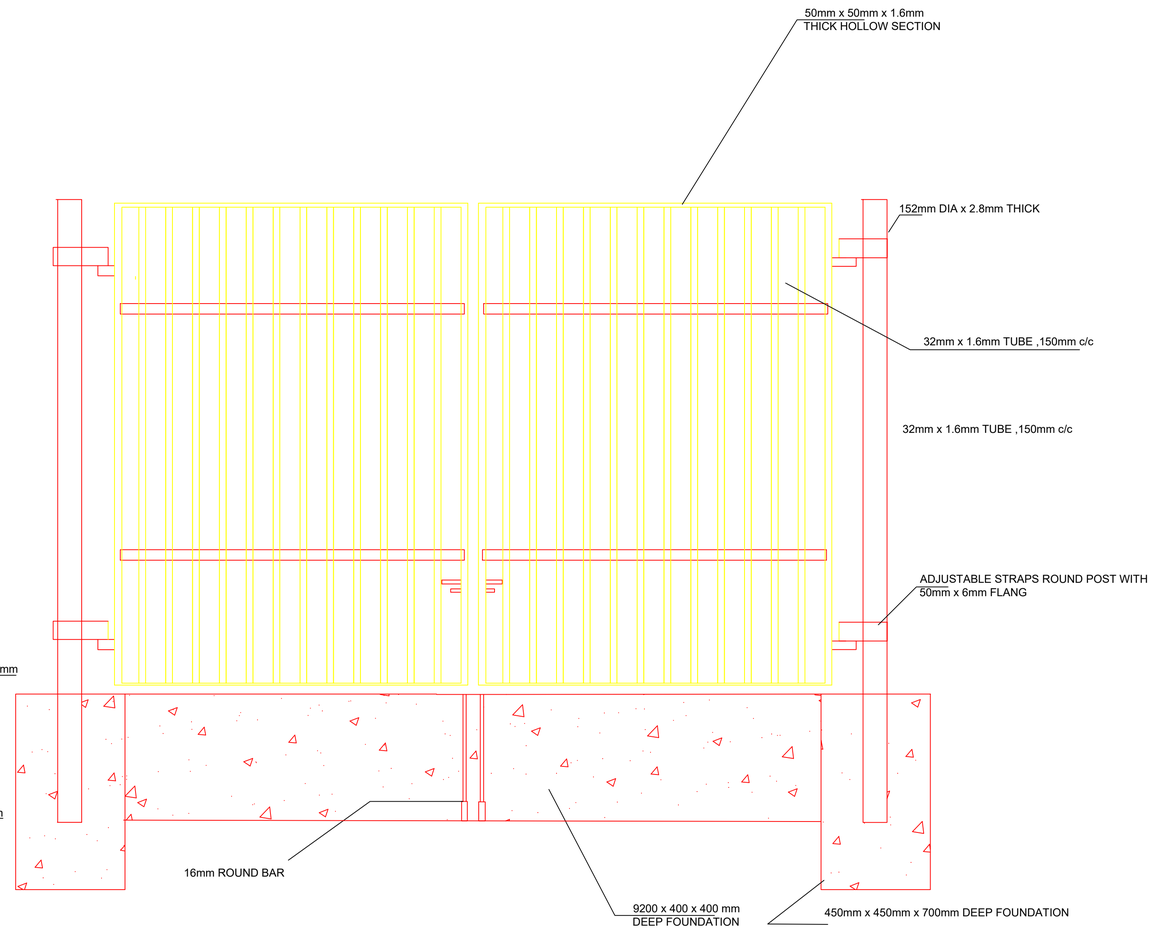

TYPICAL DETAIL OF ENTRANCE GATE

SCALE : N.T.S.

NOTE

CONCRETE STRENGTH

1. PRECAST MIN - 30Mpa
2. FOUNDATION - 15Mpa

NOTE

1. ALL WELDS AND PAINTINGS TO BE AS PER MANUFACTURER'S SPECIFICATION.
2. CONCRETE STRENGTH TO BE 15Mpa.

Nr / No	DATUM / DATE	WYSIGING / ADMENDMENTS	OPGEMEET DEUR / SURVEYED BY	ONTWERP DEUR / DESIGNED BY	ONTWERP DEUR DESIGNED BY	S.G.M	ONTWERP GOEDGEKEUR DESIGN APPROVED	GOEDGEKEUR DEUR APPROVED BY	GREATER GIYANI MUNICIPALITY	SKAAL / SCALE	LEER Nr / FILE No	DISTRIK / DISTRICT	TIPE ONTWERP / TYPE OF DESIGN
1	09/16	FOR APPROVAL		Mtema Mashao Consulting Engineers (Pty) Ltd	NAGESIEN DEUR CHECKED BY	N.L.K			CONSTRUCTION OF NDHAMBI TAXI RANK IN THE GREATER GIYANI MUNICIPALITY	AS SHOWN	-	MOPANI DISTRICT	TAXI RANK
				15 Plantina Street, New Industrial, Tzaneen, 0850	GETEKEN DEUR DRAWN BY	T.M.K			TYPICAL DETAIL OF PALISADE FENCE		OOREENKOMS Nr / AGREEMENT No	PROJECT Nr / PROJECT No: G/GM/6104/009/2021	PLAN Nr / PLAN No: G/GM/6104/009/2021/14
				Tel: 015-307 7701 Fax: 015-307 7359	NAGESIEN DEUR CHECKED BY	M.L.L.							

TEK Nr: DWG No: G/GM/6104/009/2021/14