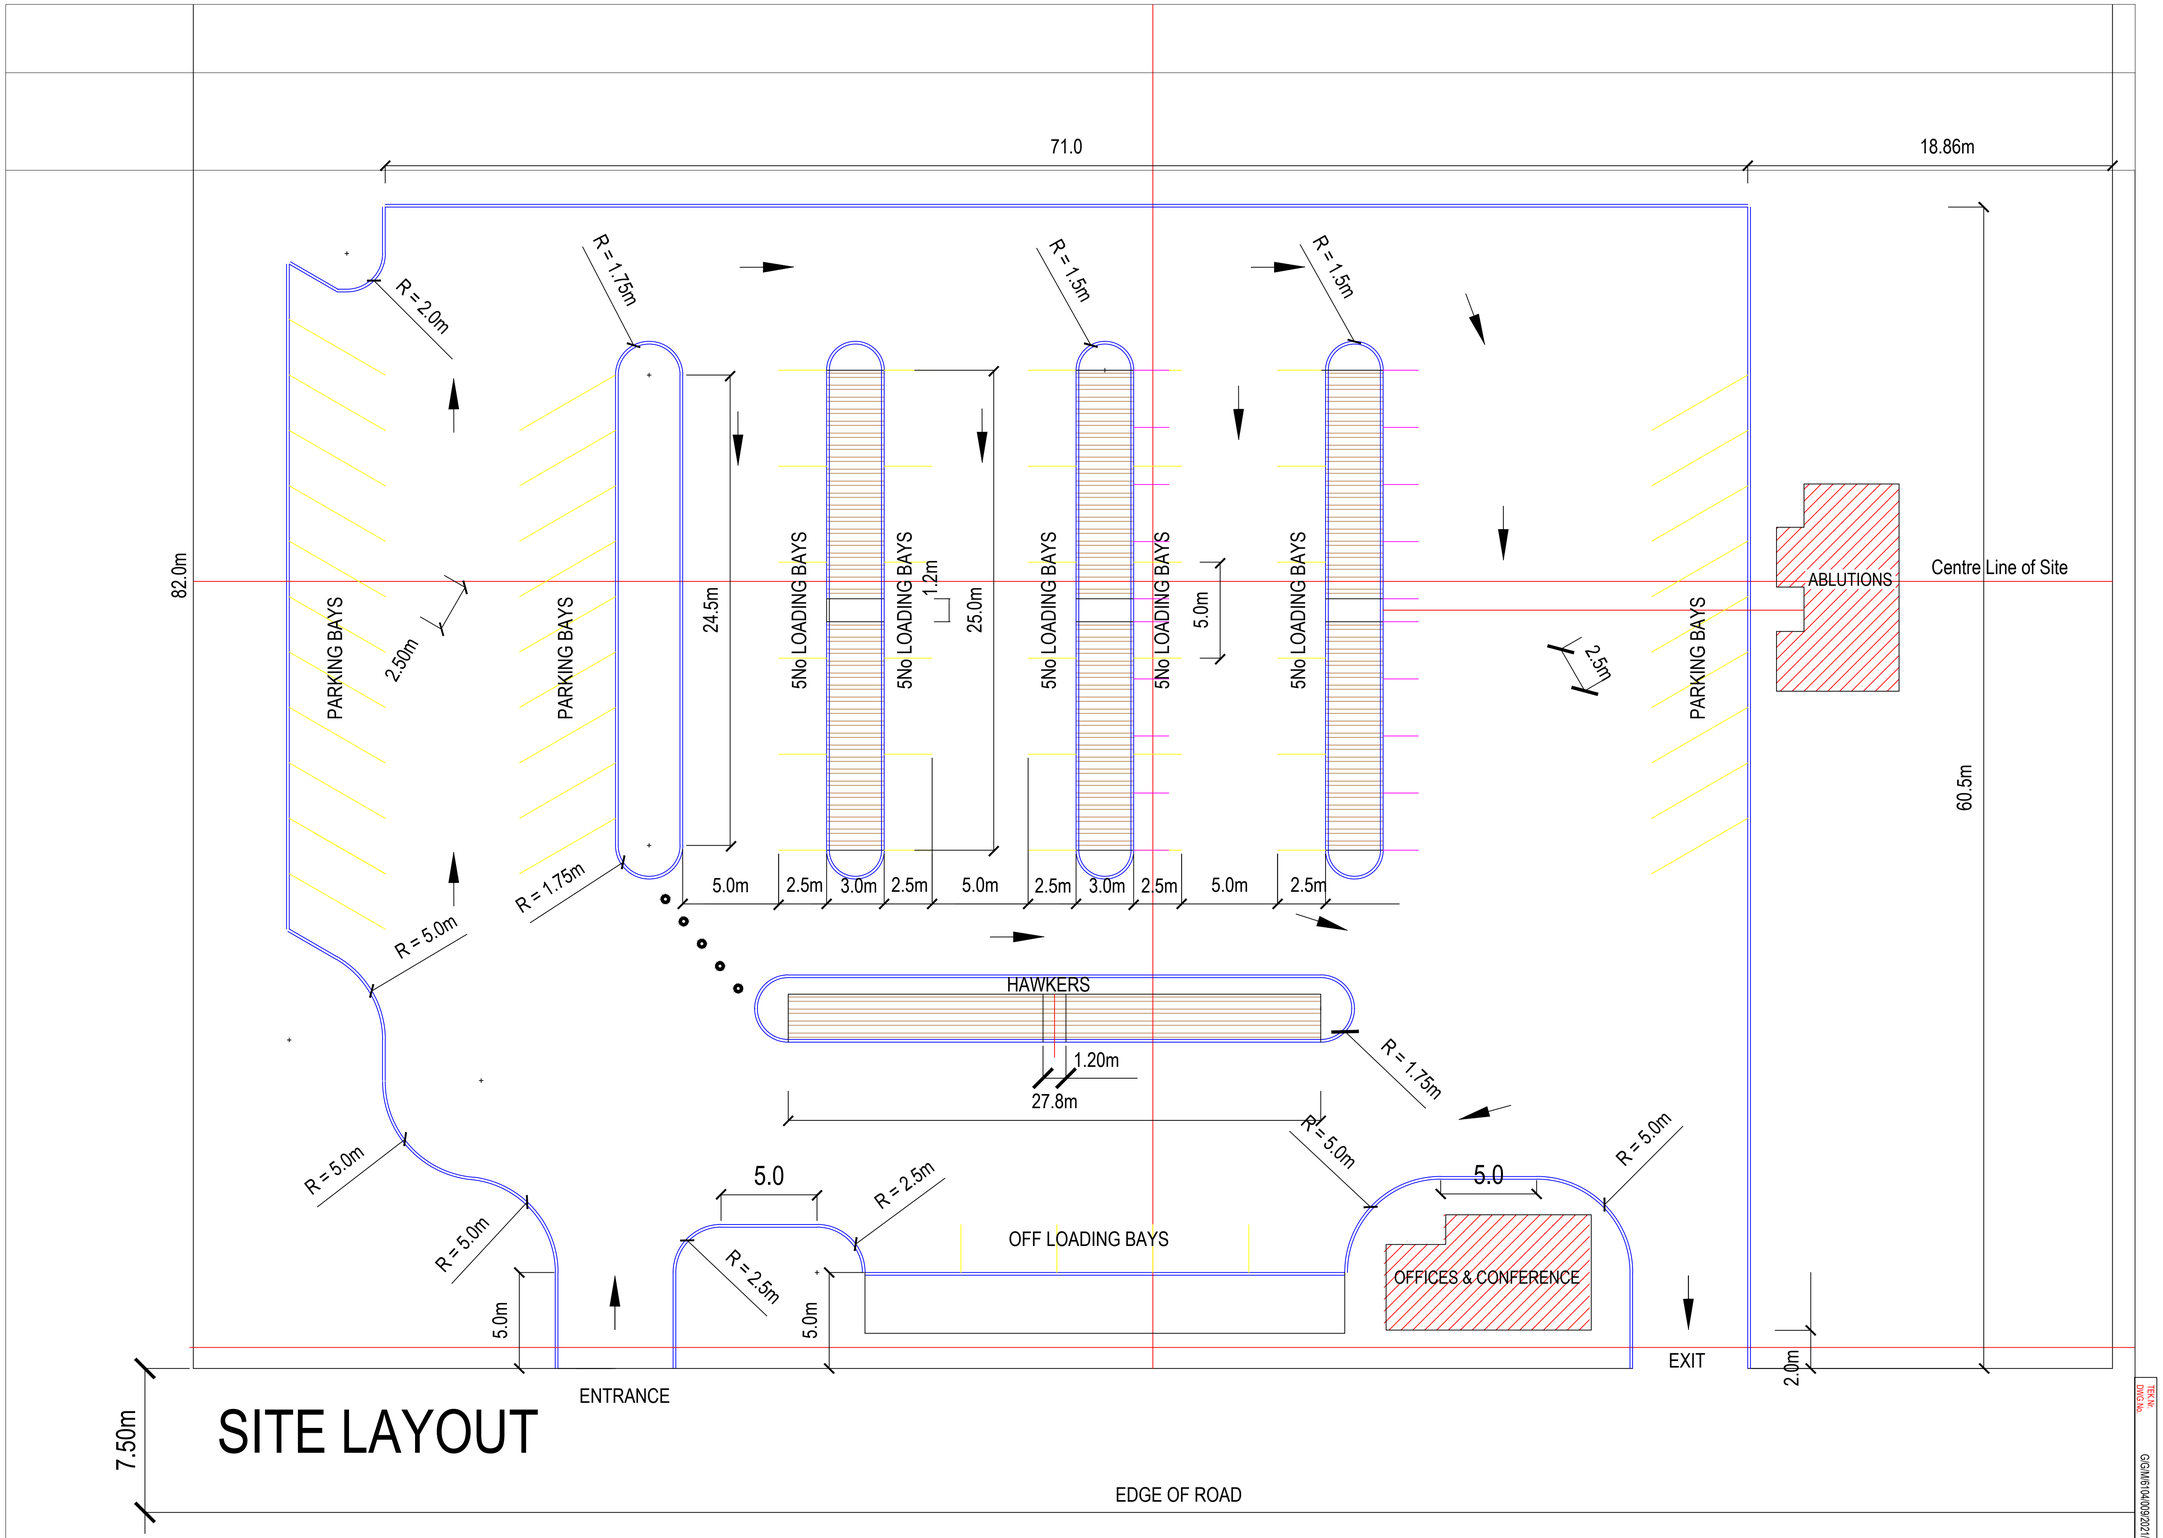

SITE LAYOUT

Nr / No	DATUM / DATE	WYSIGING / ADMENDMENTS		DATUM / DATE
1	09/16	FOR APPROVAL		

OPGEMEET DEUR / SURVEYED BY: HANDTEK / SIGNTR — DATUM / DATE

ASLOOR TEG DENETE DEP DR TECH SERVICES — DATUM / DATE

ONTWERP DEUR / DESIGNED BY: Mtema Mashao Consulting Engineers (Pty) Ltd
15 Pipeline Street Tel: 015-307 7701
Ext. Industrial Fax: 015-307 7559
Tzaneen
0850
Email: tzno@mtemamashao.co.za

ONTWERP DEUR DESIGNED BY	S.G.M
NAGESIEN DEUR CHECKED BY	N.L.K
GETEKEN DEUR DRAWN BY	T.M.K
NAGESIEN DEUR CHECKED BY	M.L.L

ONTWERP GOEDGEKEUR DESIGN APPROVED: namq RAADGEVENDE INGENIEUR for CONSULTING ENGINEER — DATUM/DATE

GOEDGEKEUR DEUR APPROVED BY: namq HOOF VAN DEPARTEMENT for HEAD OF DEPARTMENT — DATUM/DATE

GREATER GIYANI MUNICIPALITY

CONSTRUCTION OF NDHAMBI TAXI RANK
IN THE GREATER GIYANI MUNICIPALITY

PARKING LAYOUT

GREATER GIYANI MUNICIPALITY

SKAAL / SCALE	LEER Nr / FILE No	DISTRIK / DISTRICT	TIPE ONTWERP / TYPE OF DESIGN
AS SHOWN	-	MOPANI DISTRICT	TAXI RANK
	DOREENKOMS Nr / AGREEMENT No	PROJECT Nr / PROJECT No	PLAN Nr / PLAN No
		G/G/M/6104/009/2021	G/G/M/6104/009/2021/03

TEK Nr. DWG No. G/G/M/6104/009/2021/03